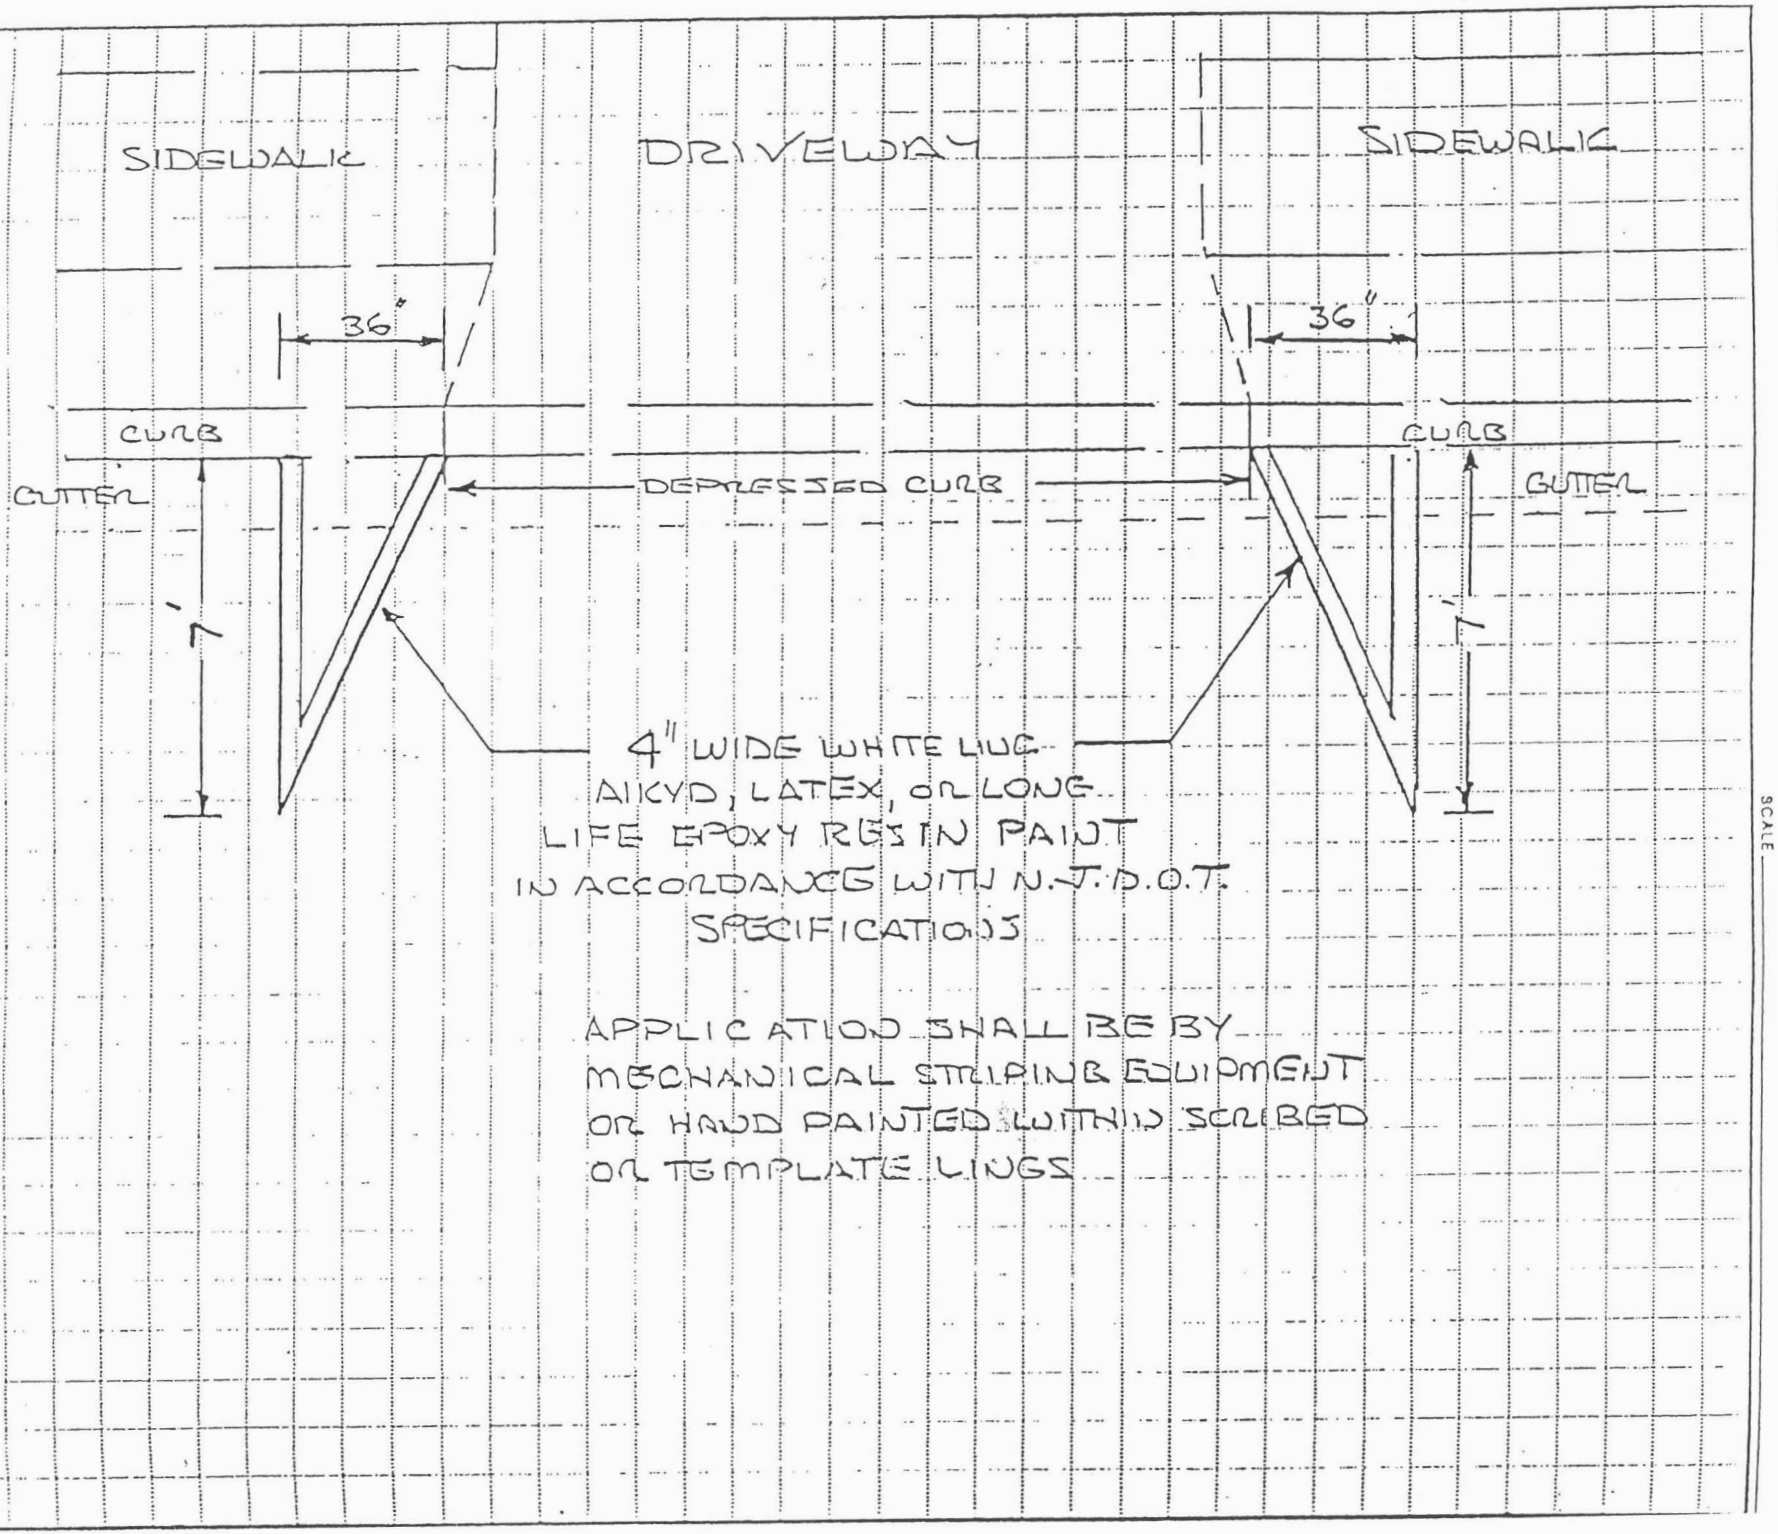

ENGINEERING
MUNICIPAL ENGINEERS
PLANNERS • LAND SURVEYORS
P.O. BOX 246
CAPE MAY COURT HOUSE, NJ 08210

JOB
SHEET NO. OF
CALCULATED BY DATE
CHECKED BY DATE
SCALE